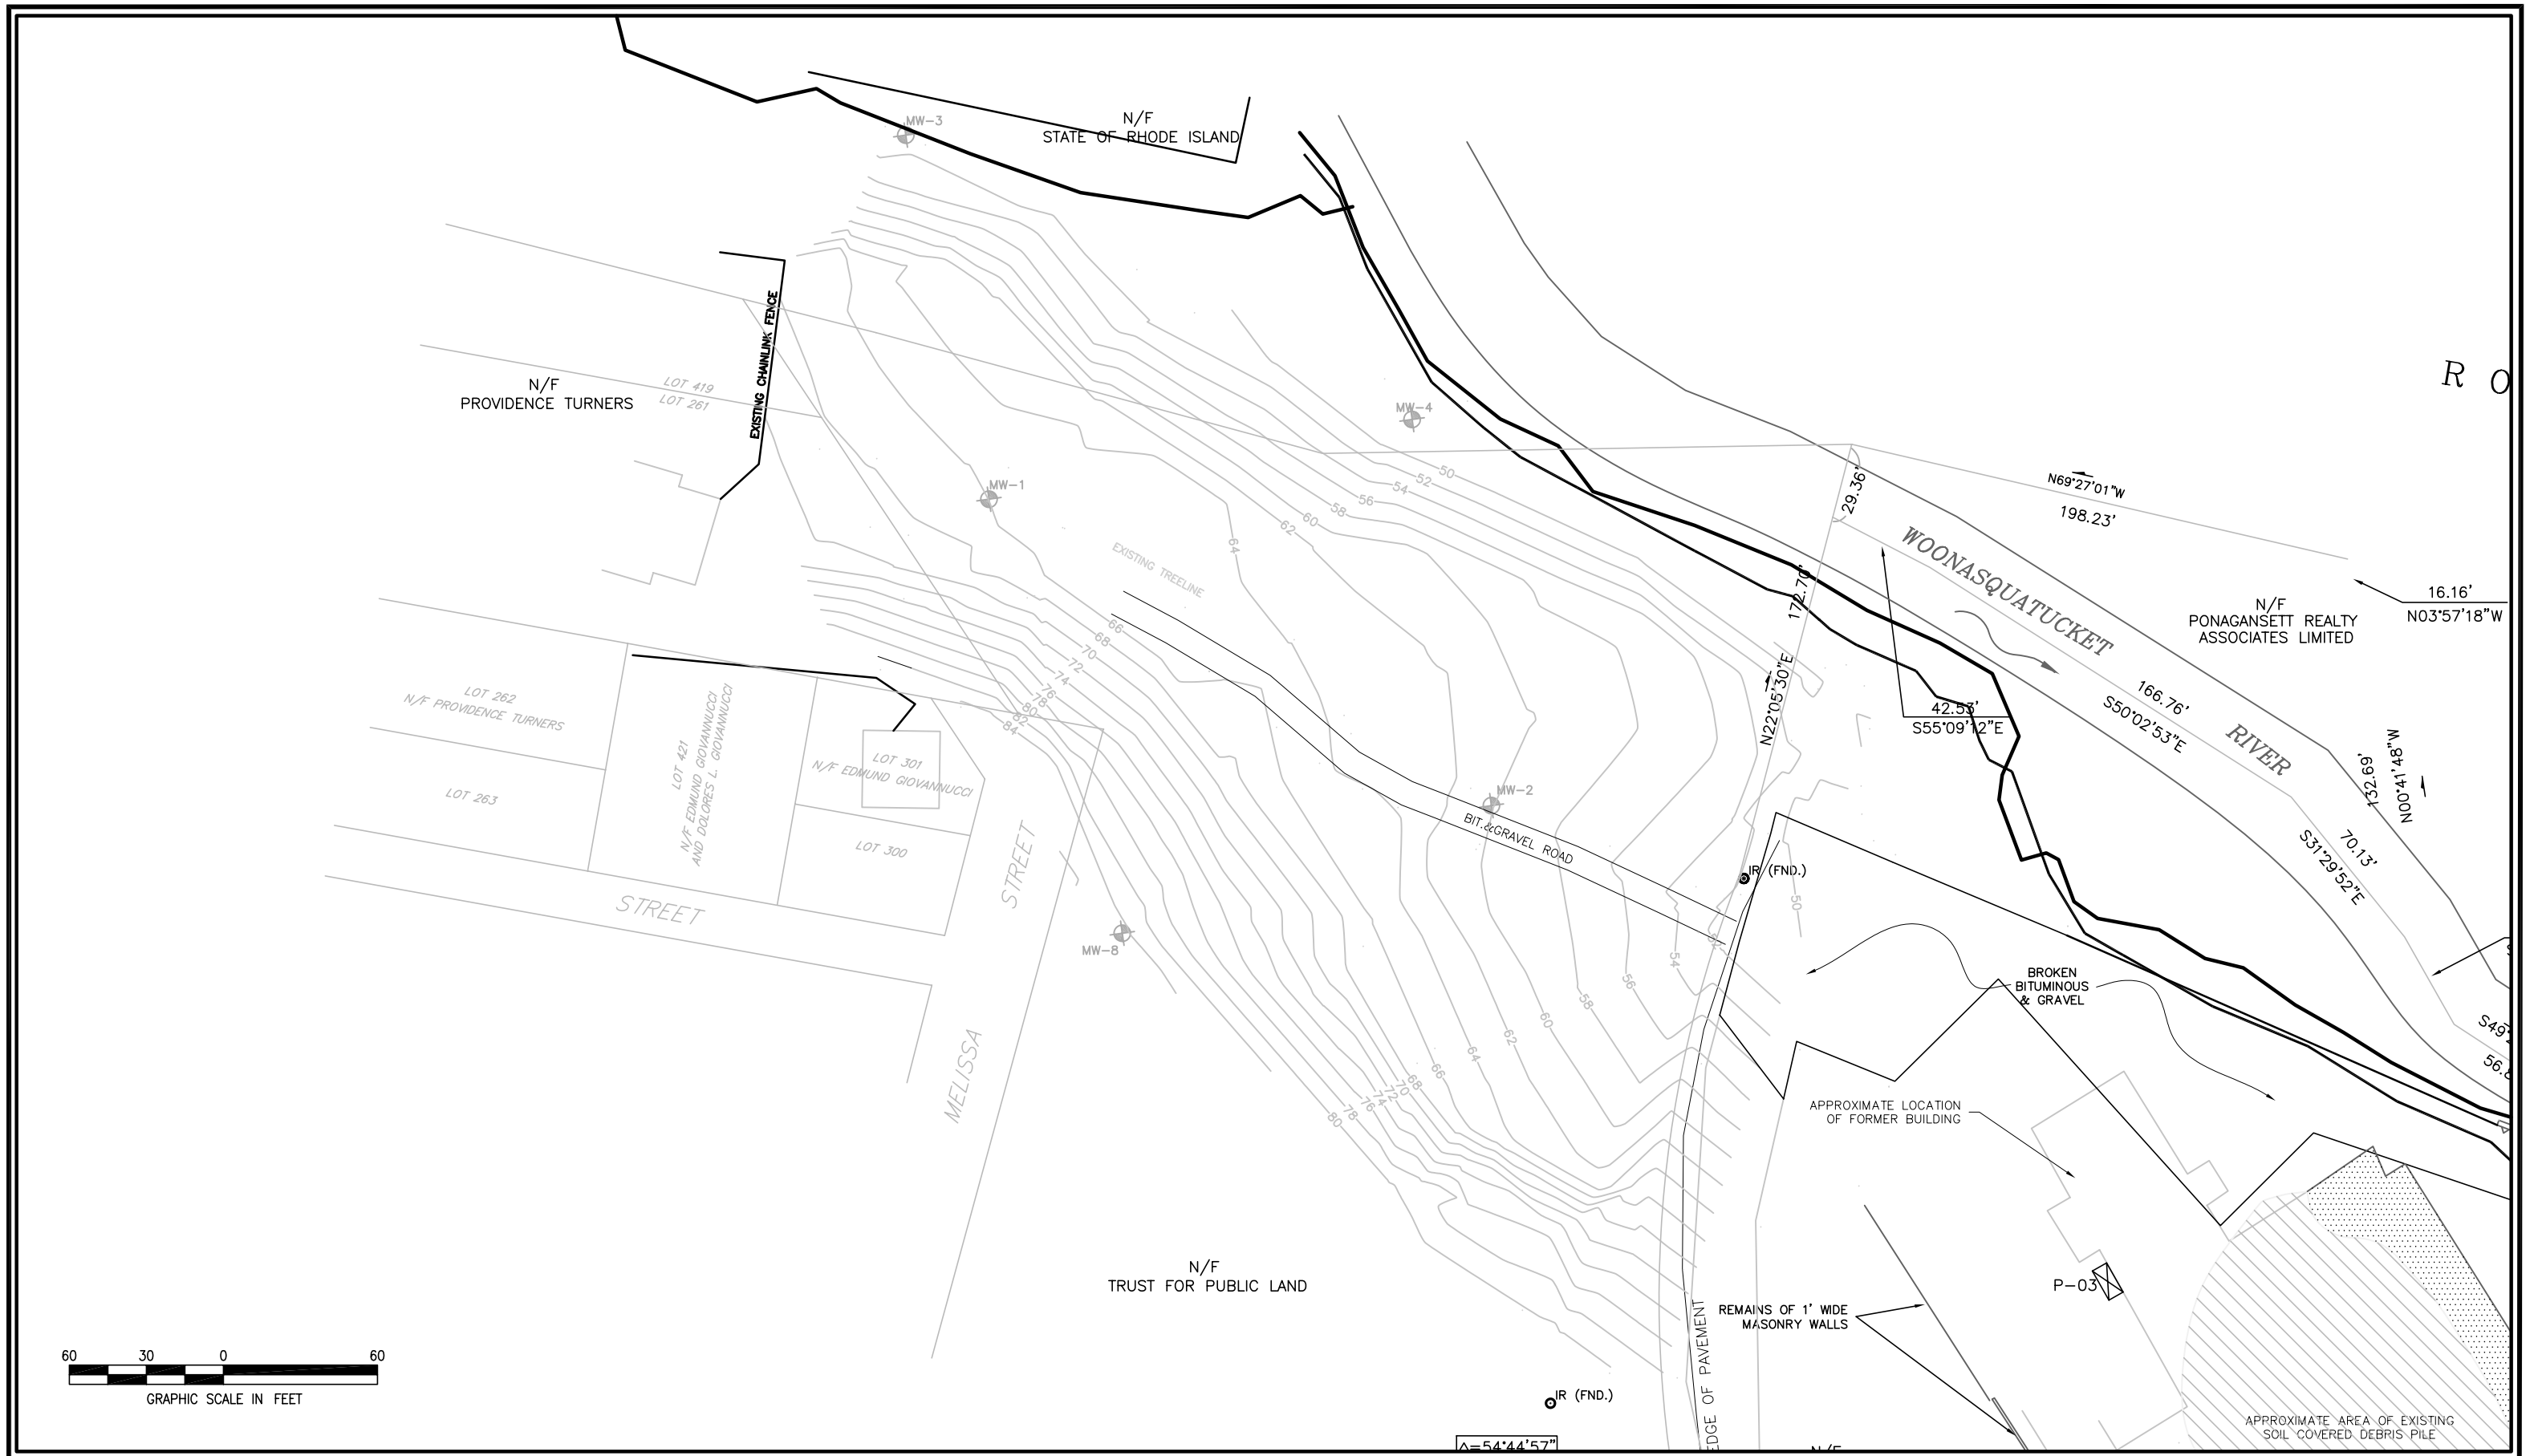

		THE TRUST FOR PUBLIC LAND PONAGANSETT AVENUE REMEDIATION PROJECT 67 MELISSA STREET PROVIDENCE, RHODE ISLAND	FIGURE 2 PRE-CLOSURE CONDITIONS	PROJECT MGR: TR	DRAWN BY: JP	CHECKED BY: JON	DATE: JANUARY 2007	SCALE: AS SHOWN	PROJECT NO: 6184601	FILE NO: I:\\Warwickfp\Projects\61846.01 TPL Lincoln Lace & Braid\Closure Report\Figure2-Pre-ClosureConditions.dwg