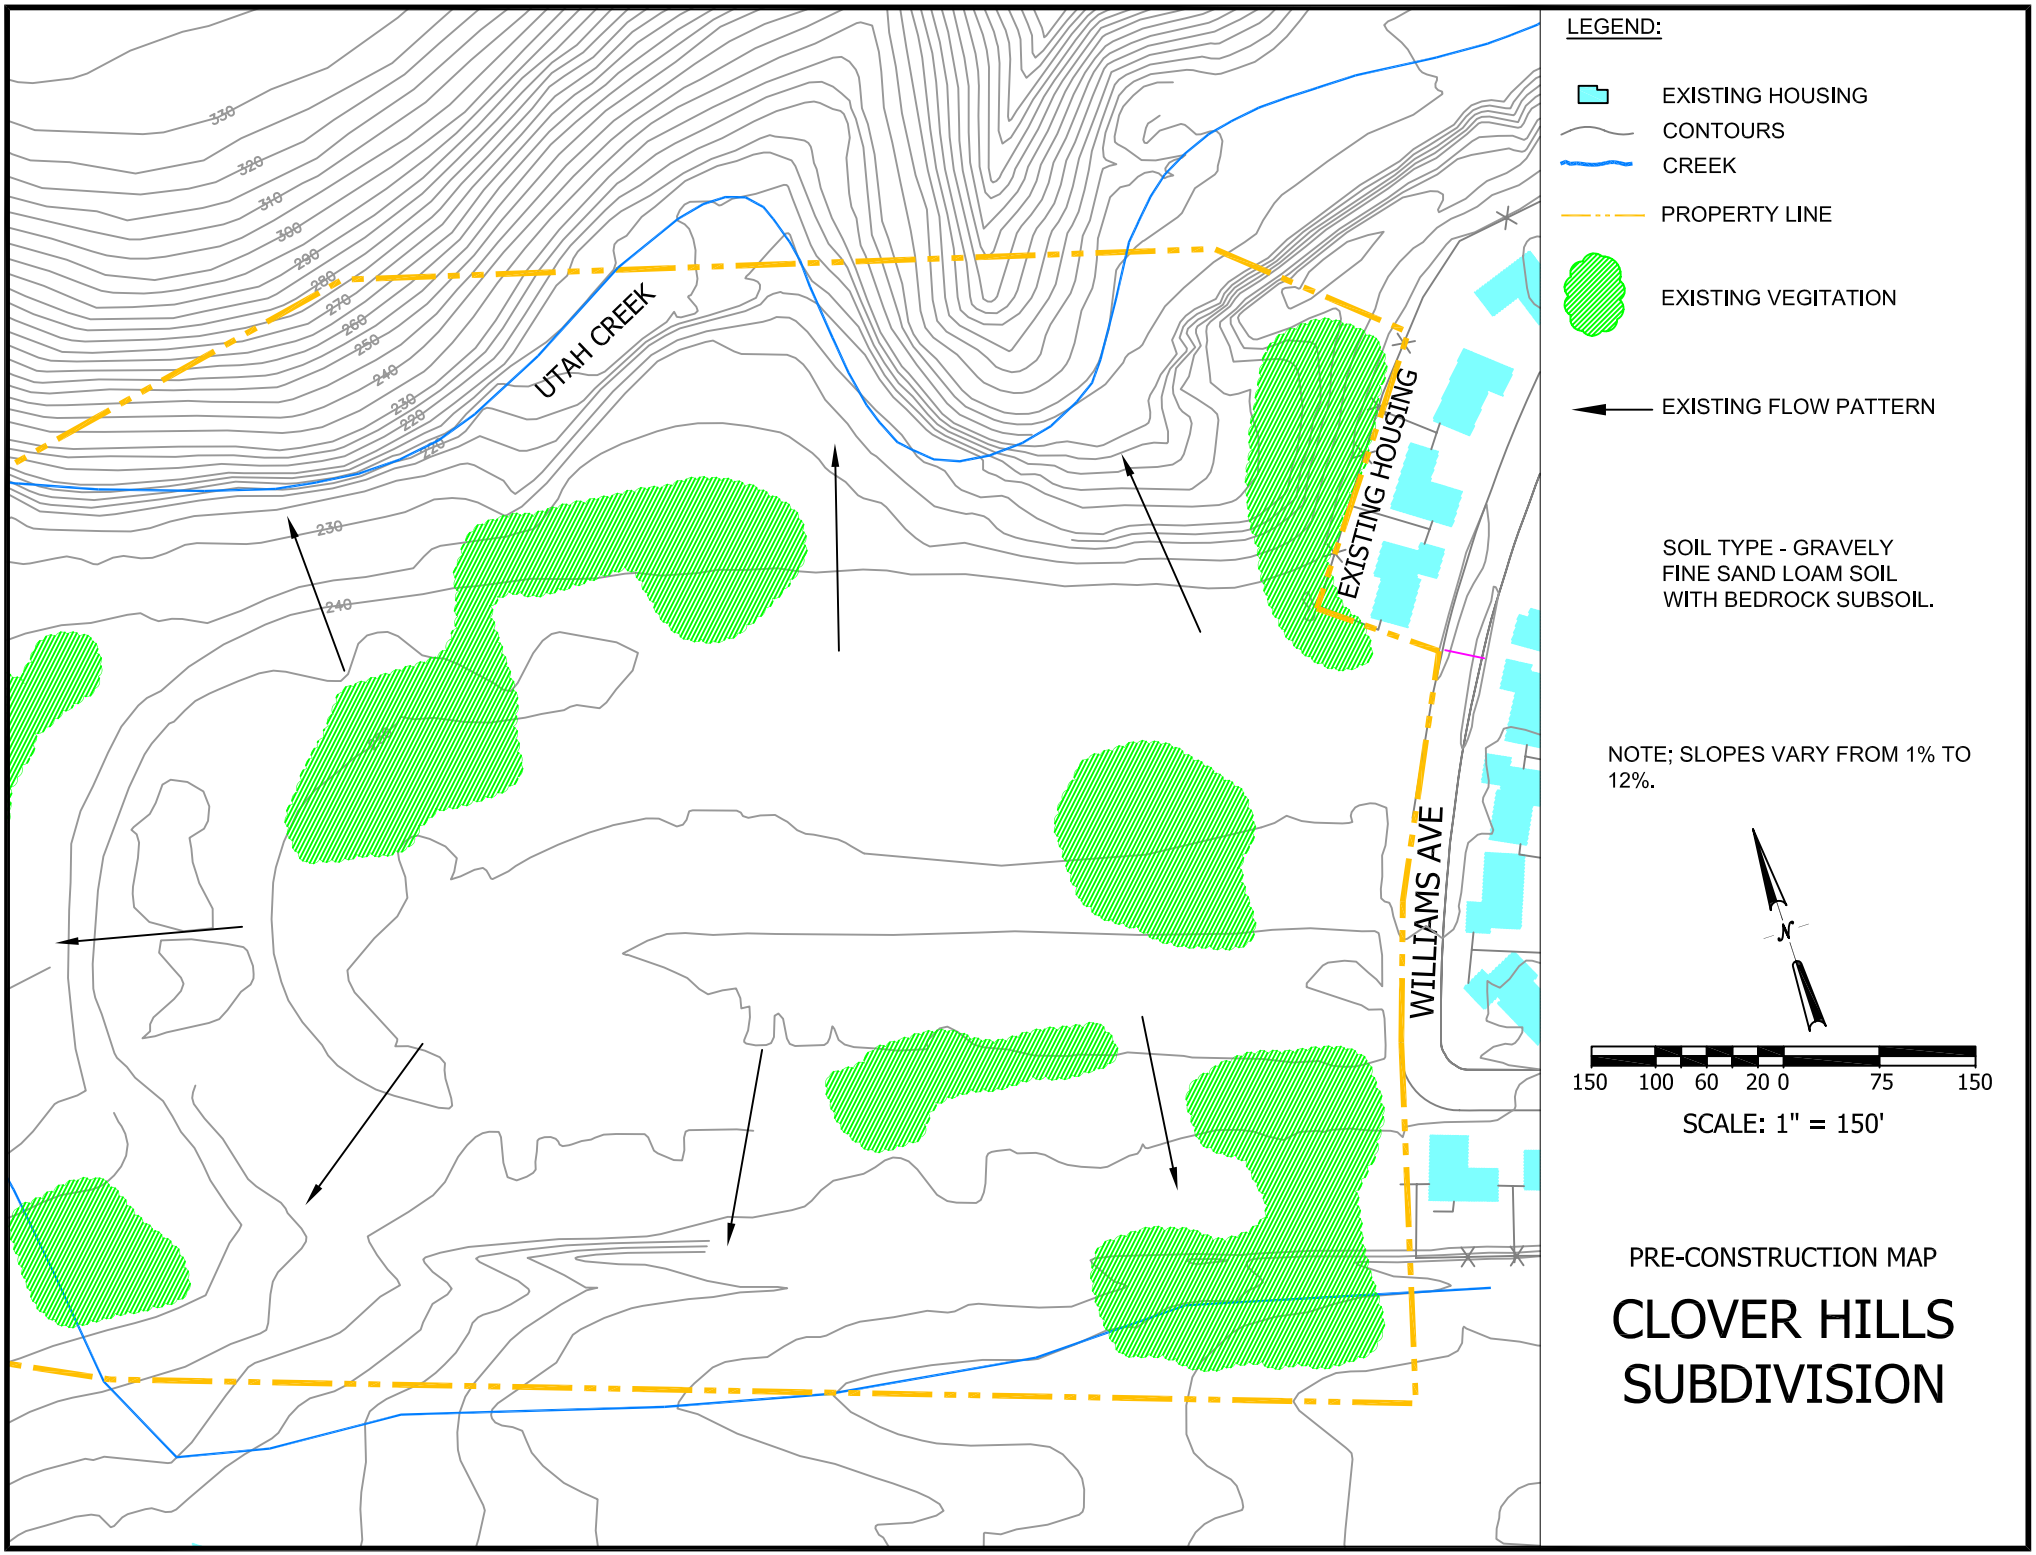
LEGEND:
EXISTING HOUSING
CONTOURS
CREEK
PROPERTY LINE
EXISTING VEGITATION
EXISTING FLOW PATTERN
SOIL TYPE - GRAVELY
FINE SAND LOAM SOIL
WITH BEDROCK SUBSOIL.
NOTE; SLOPES VARY FROM 1% TO 12%.
N
150 100 60 20 0 75 150
SCALE: 1" = 150'
PRE-CONSTRUCTION MAP
CLOVER HILLS
SUBDIVISION
UTAH CREEK
EXISTING HOUSING
WILLIAMS AVE
330
320
310
300
290
280
270
260
250
240
230
220
210
230
240

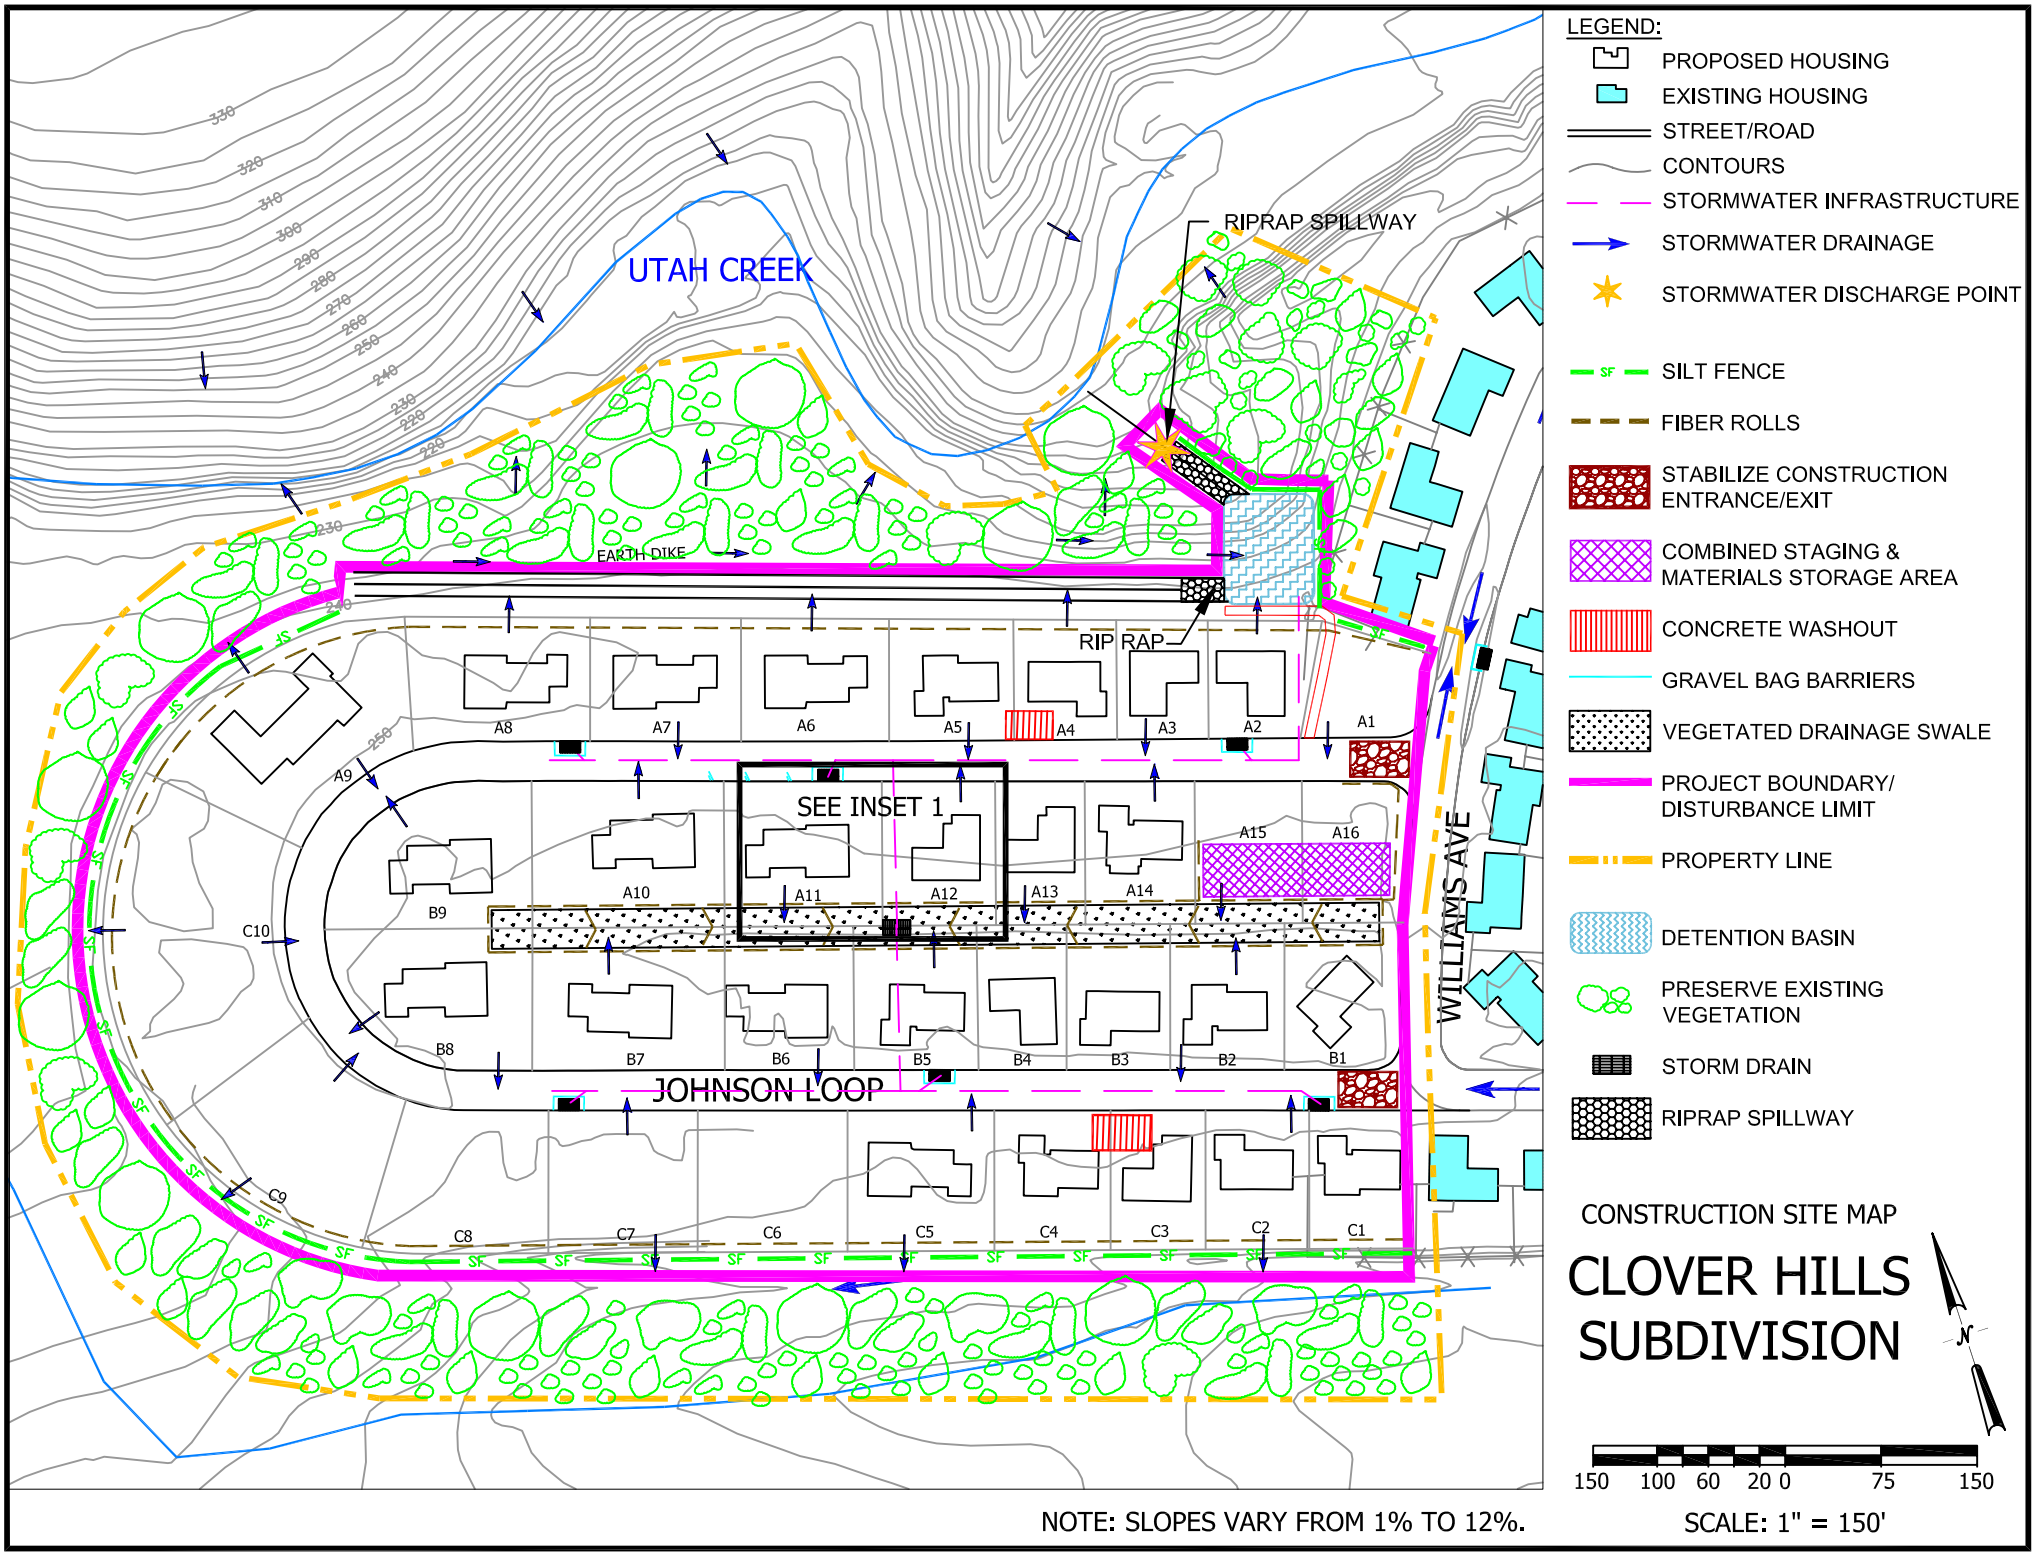
UTAH CREEK
RIPRAP SPILLWAY
EARTH DIKE
RIP RAP
SEE INSET 1
JOHNSON LOOP
WILLIAMS AVE
A1
A2
A3
A4
A5
A6
A7
A8
A9
A10
A11
A12
A13
A14
A15
A16
B1
B2
B3
B4
B5
B6
B7
B8
B9
C1
C2
C3
C4
C5
C6
C7
C8
C9
C10
SF
JS
LEGEND:
PROPOSED HOUSING
EXISTING HOUSING
STREET/ROAD
CONTOURS
STORMWATER INFRASTRUCTURE
STORMWATER DRAINAGE
STORMWATER DISCHARGE POINT
SILT FENCE
FIBER ROLLS
STABILIZE CONSTRUCTION ENTRANCE/EXIT
COMBINED STAGING & MATERIALS STORAGE AREA
CONCRETE WASHOUT
GRAVEL BAG BARRIERS
VEGETATED DRAINAGE SWALE
PROJECT BOUNDARY/ DISTURBANCE LIMIT
PROPERTY LINE
DETENTION BASIN
PRESERVE EXISTING VEGETATION
STORM DRAIN
RIPRAP SPILLWAY
CONSTRUCTION SITE MAP
CLOVER HILLS SUBDIVISION
N
150 100 60 20 0 75 150
SCALE: 1" = 150'
NOTE: SLOPES VARY FROM 1% TO 12%.

WORKING DRAFT CONSTRUCTION SITE MAP

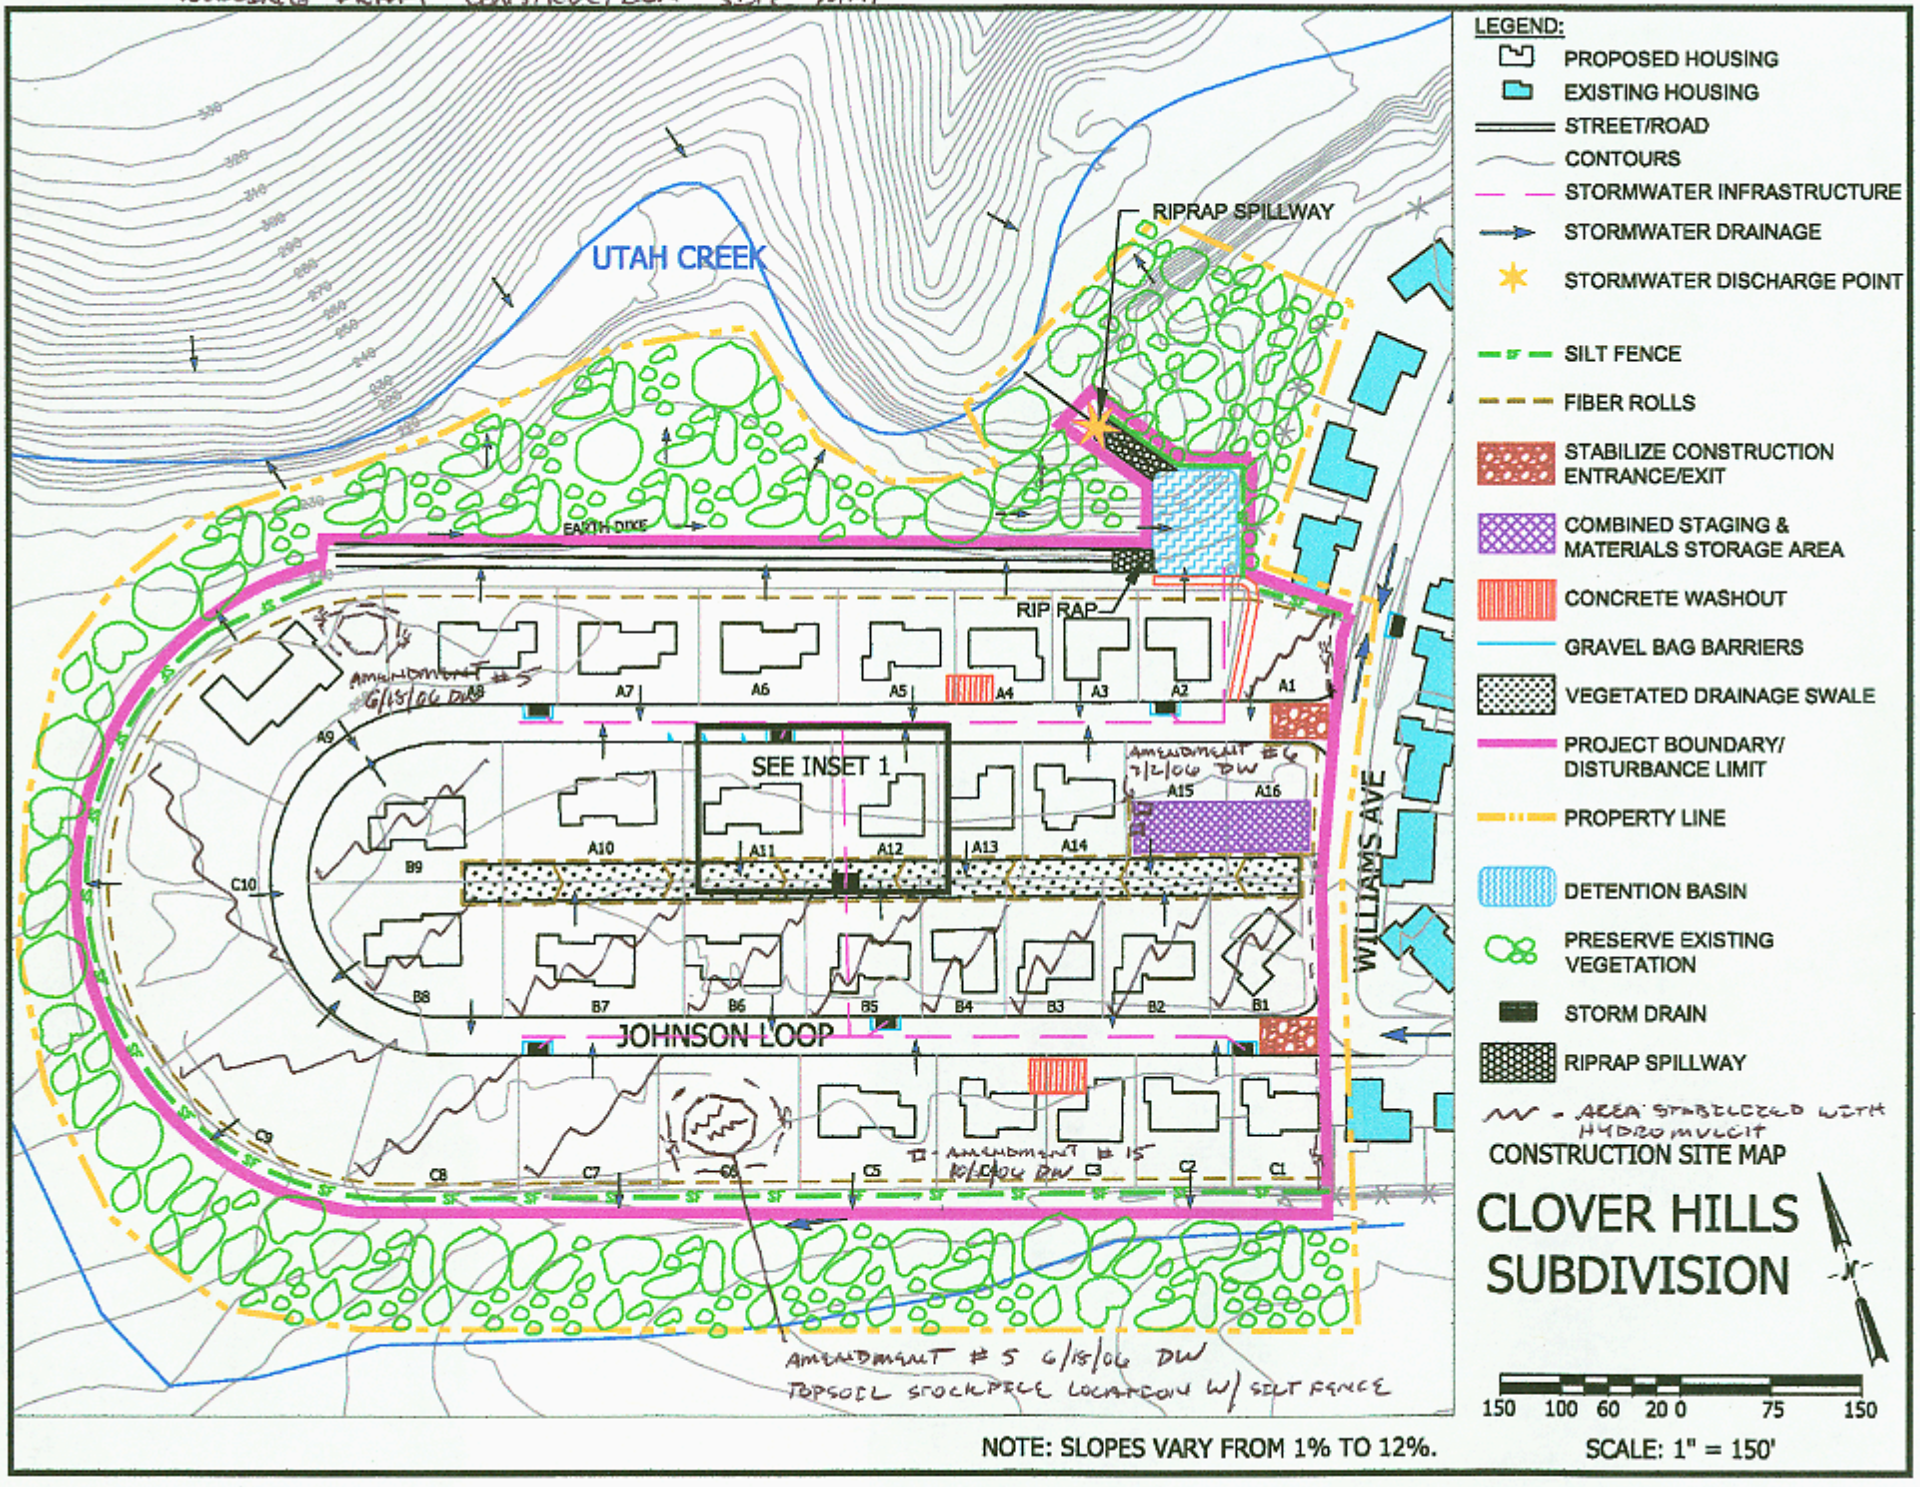

LEGEND:

- PROPOSED HOUSING
- EXISTING HOUSING
- STREET/ROAD
- CONTOURS
- STORMWATER INFRASTRUCTURE
- STORMWATER DRAINAGE
- STORMWATER DISCHARGE POINT
- SILT FENCE
- FIBER ROLLS
- STABILIZE CONSTRUCTION ENTRANCE/EXIT
- COMBINED STAGING & MATERIALS STORAGE AREA
- CONCRETE WASHOUT
- GRAVEL BAG BARRIERS
- VEGETATED DRAINAGE SWALE
- PROJECT BOUNDARY/ DISTURBANCE LIMIT
- PROPERTY LINE
- DETENTION BASIN
- PRESERVE EXISTING VEGETATION
- STORM DRAIN
- RIPRAP SPILLWAY
- ~~~ - AREA STABILIZED WITH HYDROMULCH

CONSTRUCTION SITE MAP

CLOVER HILLS SUBDIVISION

150 100 60 20 0 75 150

SCALE: 1" = 150'

NOTE: SLOPES VARY FROM 1% TO 12%.

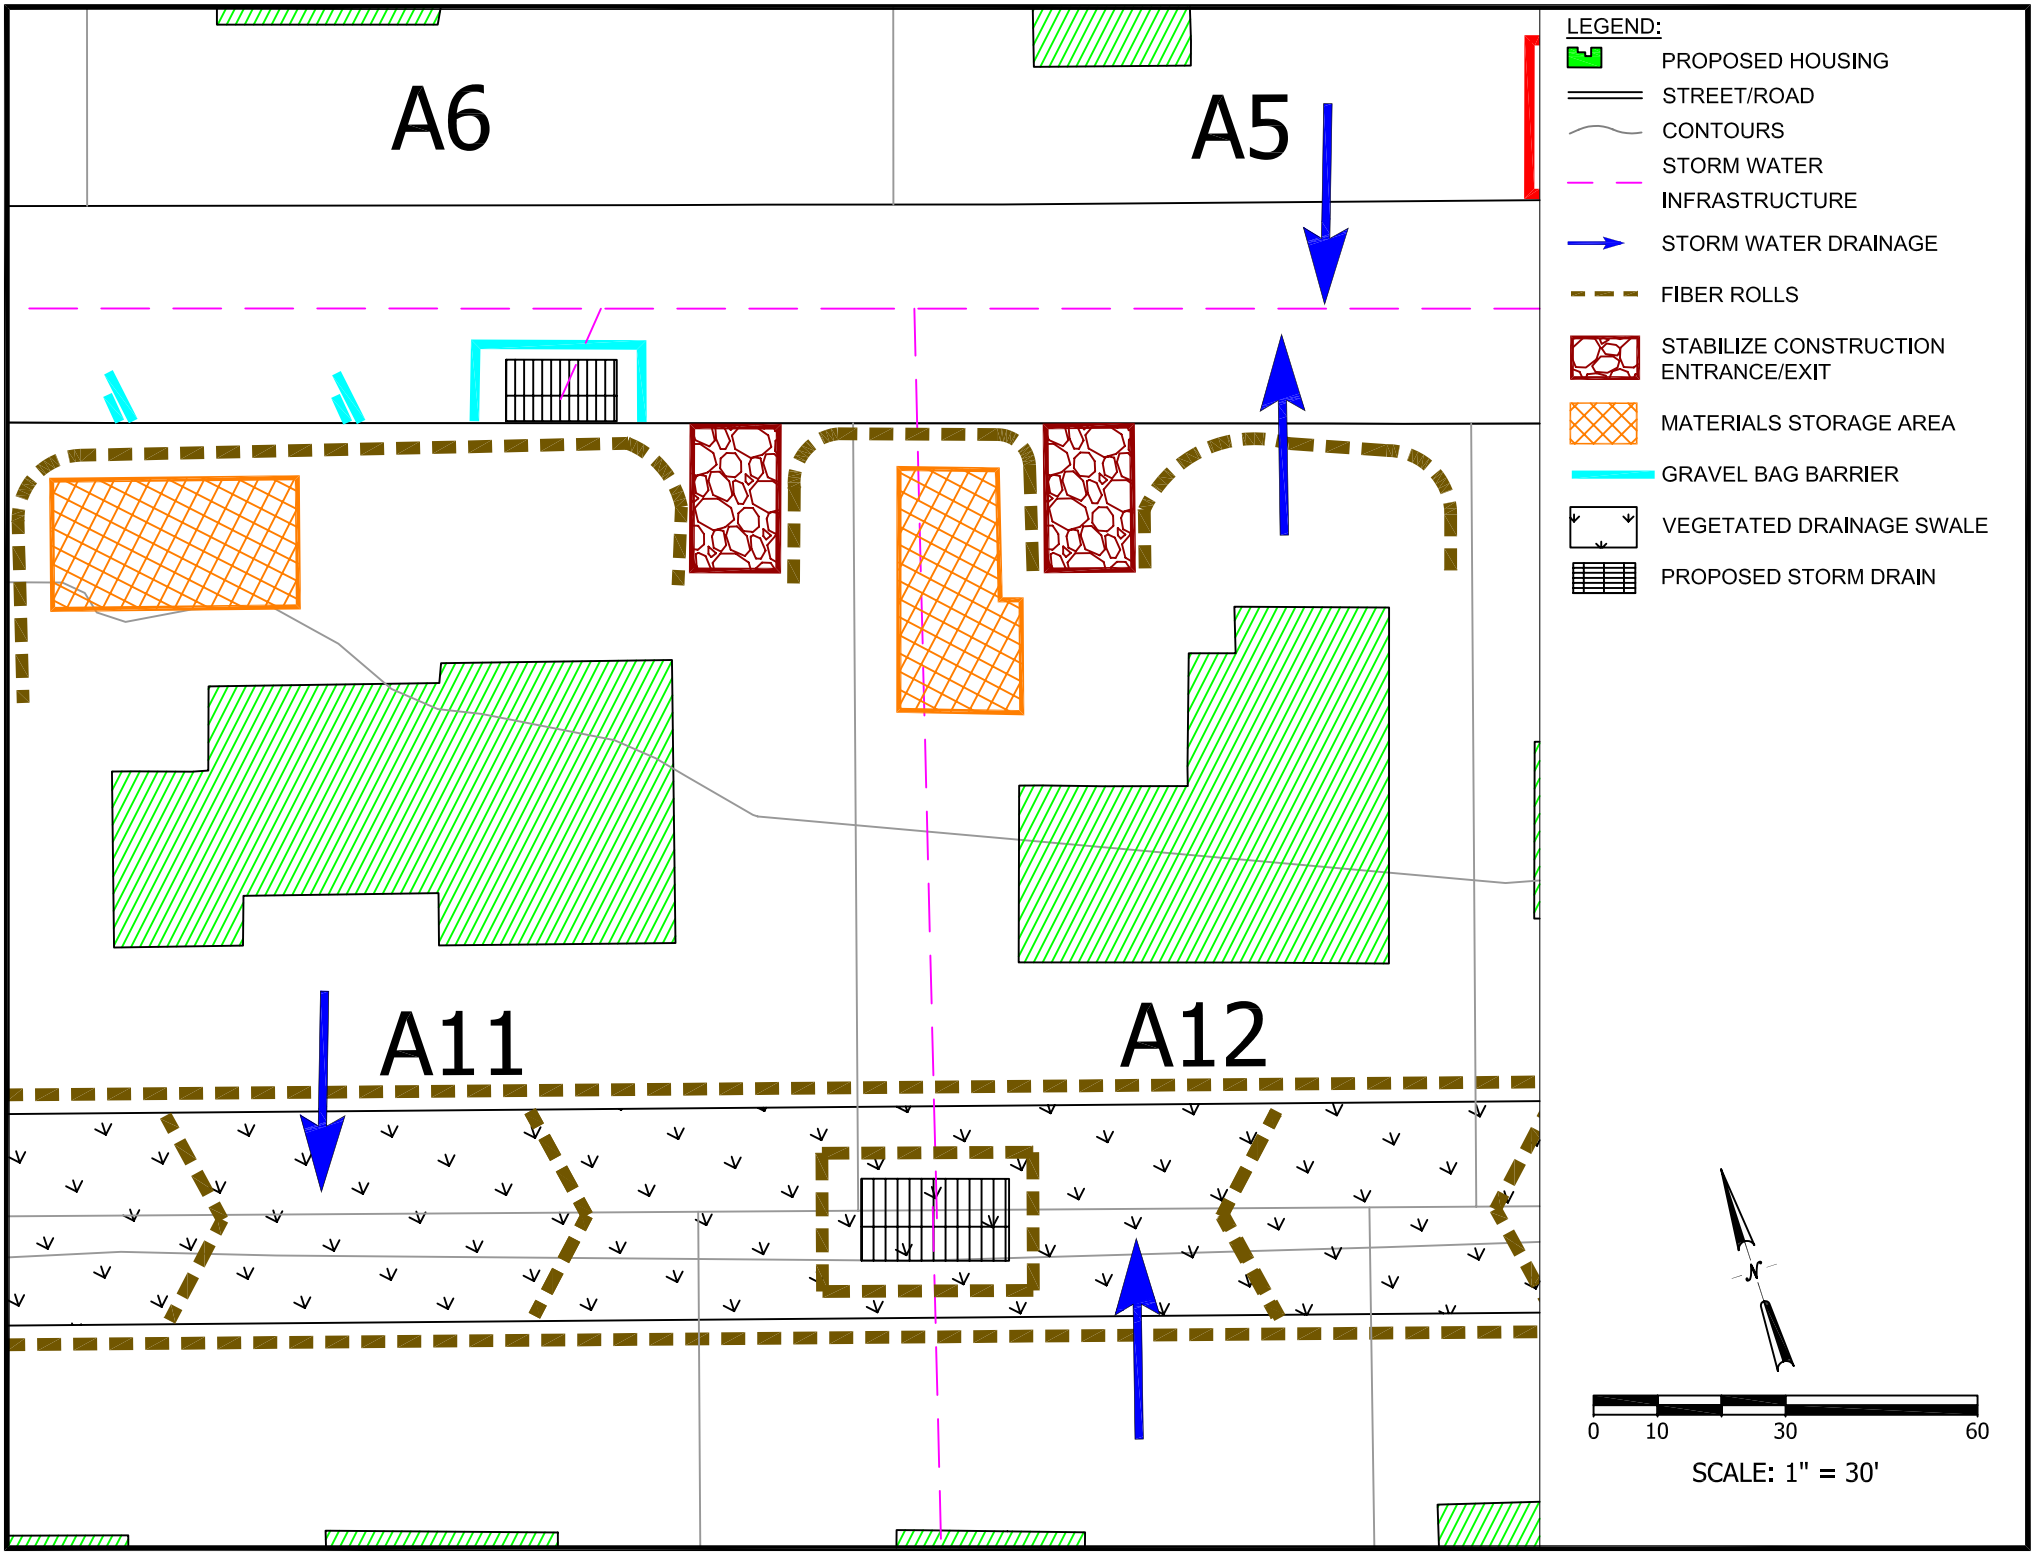
A6
A5
A11
A12
LEGEND:
PROPOSED HOUSING
STREET/ROAD
CONTOURS
STORM WATER INFRASTRUCTURE
STORM WATER DRAINAGE
FIBER ROLLS
STABILIZE CONSTRUCTION ENTRANCE/EXIT
MATERIALS STORAGE AREA
GRAVEL BAG BARRIER
VEGETATED DRAINAGE SWALE
PROPOSED STORM DRAIN
N
0
10
30
60
SCALE: 1" = 30'