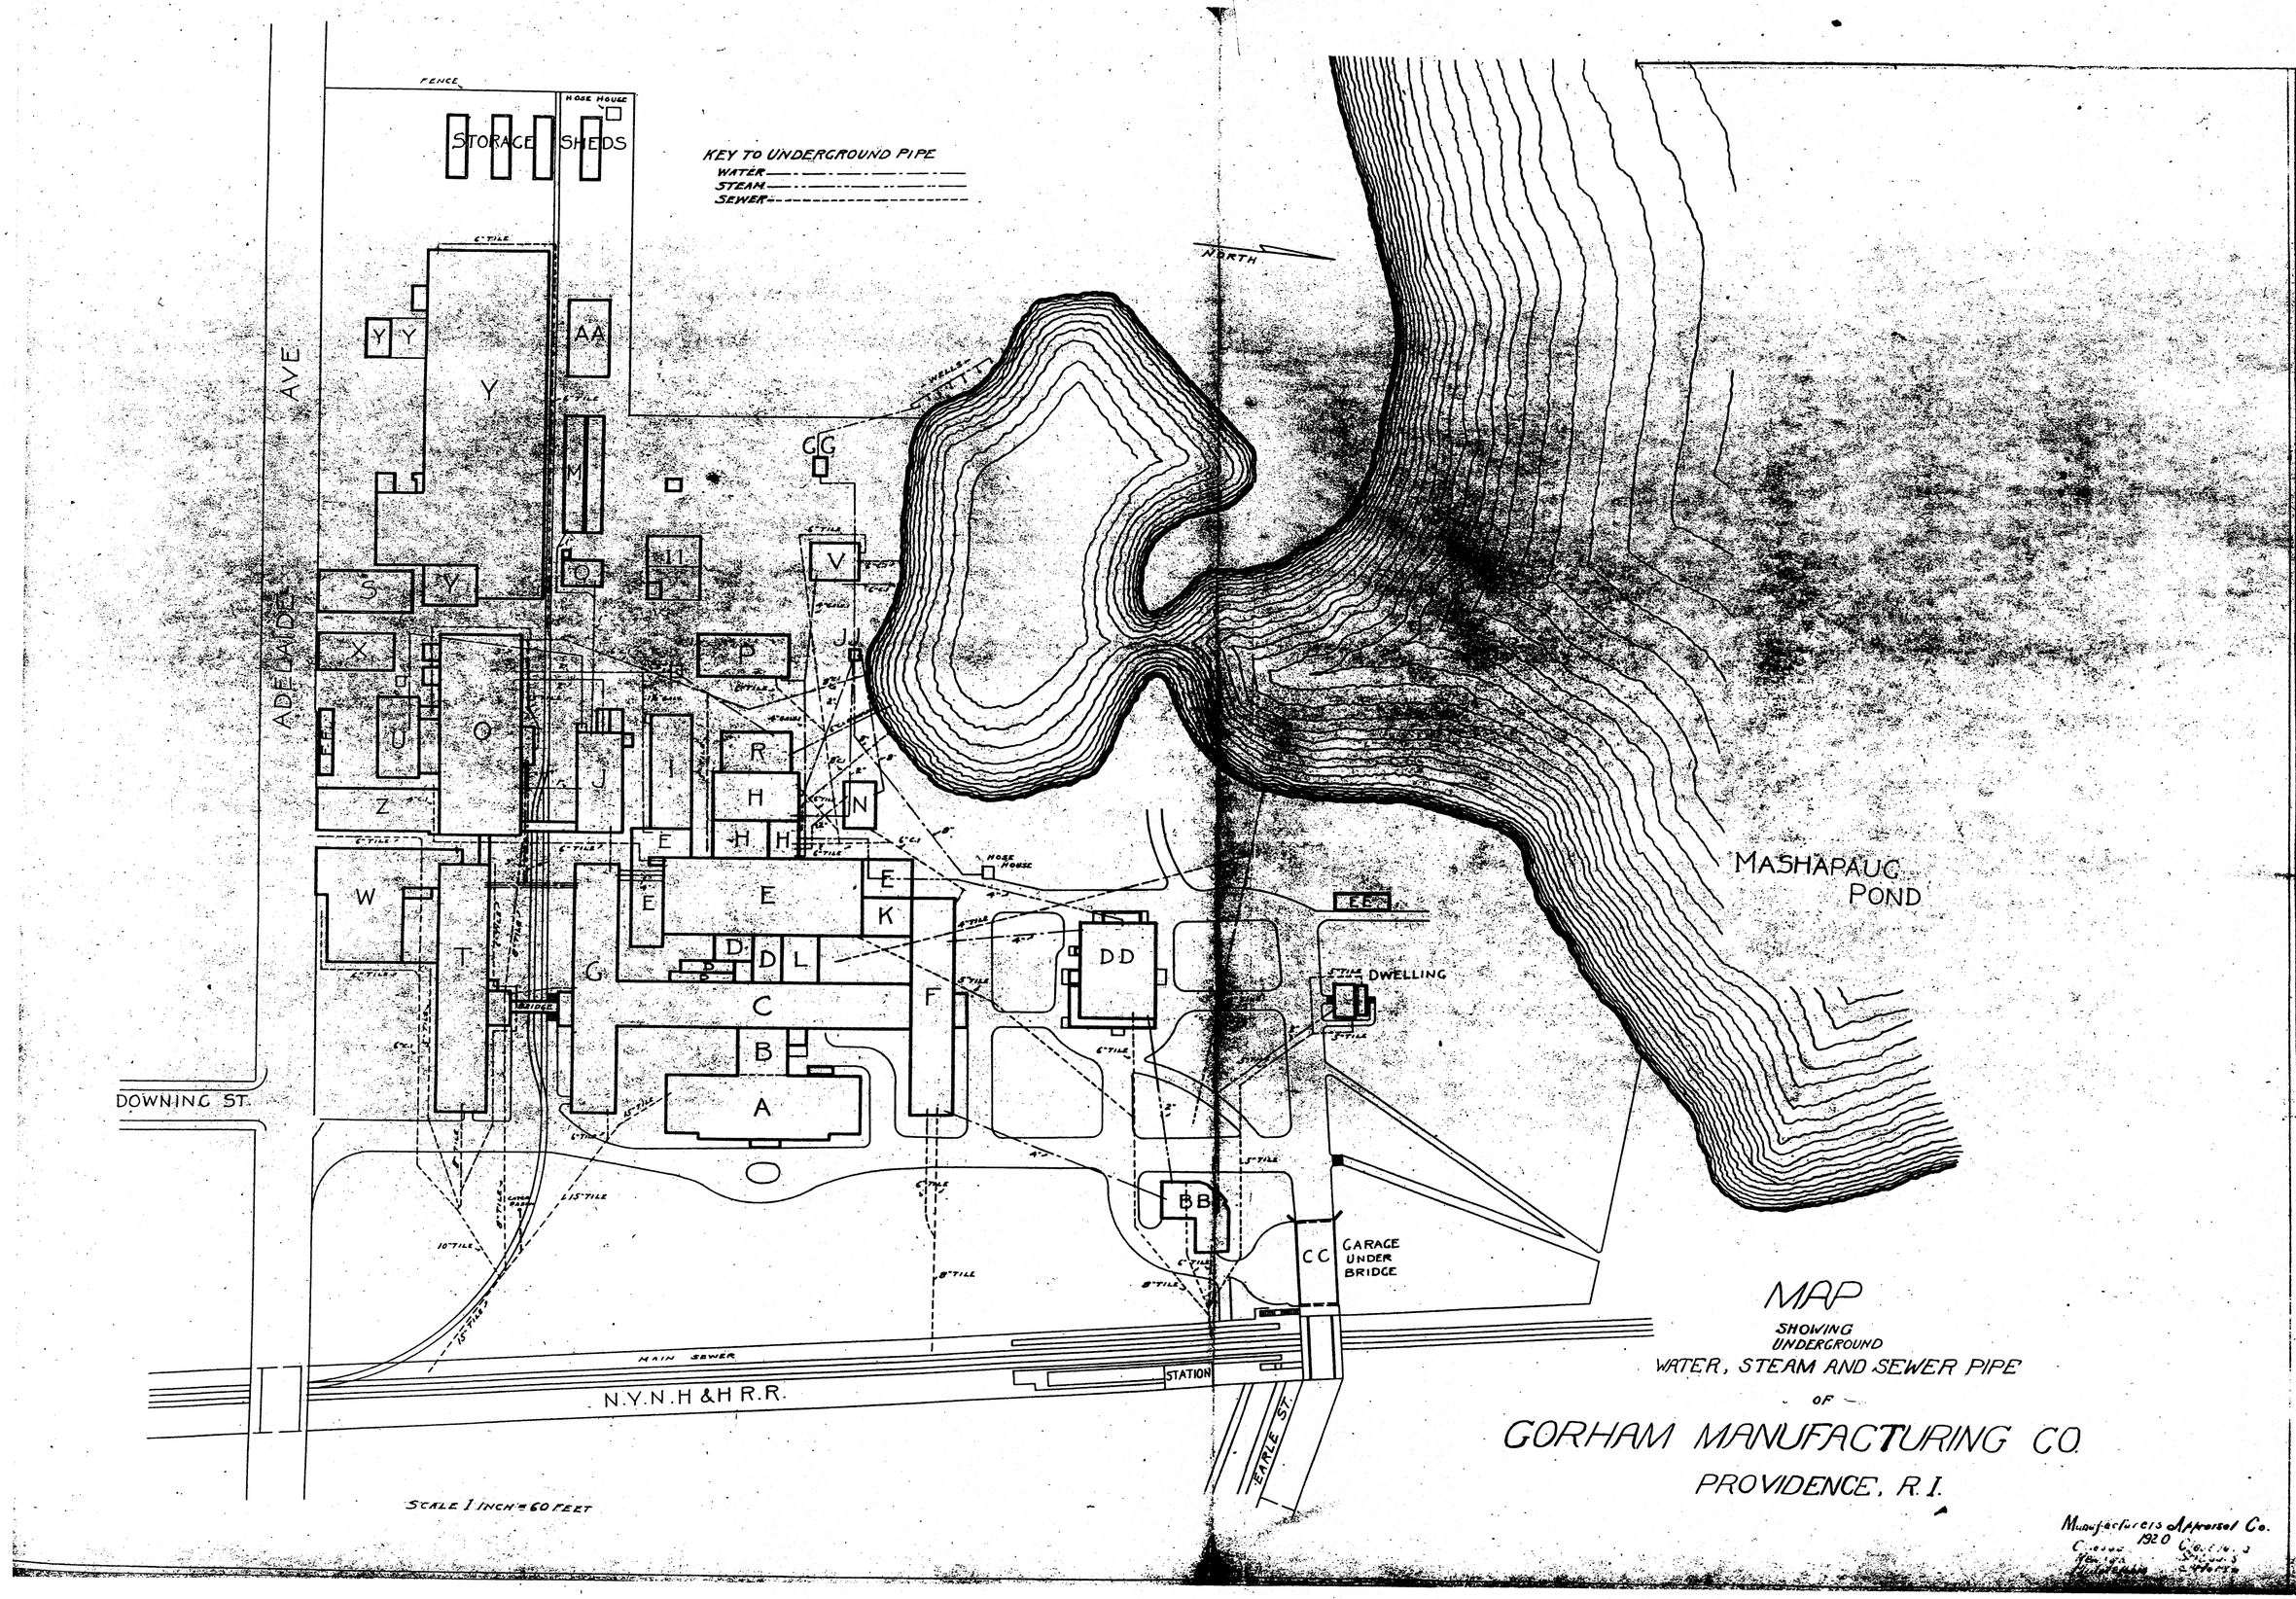
KEY TO UNDERGROUND PIPE
WATER
STEAM
SEWER
NORTH
FENCE
HOSE HOUSE
STORAGE SHEDS
ADELAIDE AVE
DOWNING ST.
MASHAPAUG POND
DWELLING
GARAGE UNDER BRIDGE
MAIN SEWER
N.Y.N.H & H R.R.
STATION
EARLE ST.
SCALE 1 INCH = 60 FEET
MAP
SHOWING
UNDERGROUND
WATER, STEAM AND SEWER PIPE
OF
GORHAM MANUFACTURING CO.
PROVIDENCE, R.I.
Manufacturers Appraisal Co.
1920